PLAN CADASTRAL

U.A.T. PIPIRIG, JUD. NEAMT, SECTOR NR. 226

SCARA 1:1000

SISTEM DE PROIECȚIE STEREO-70

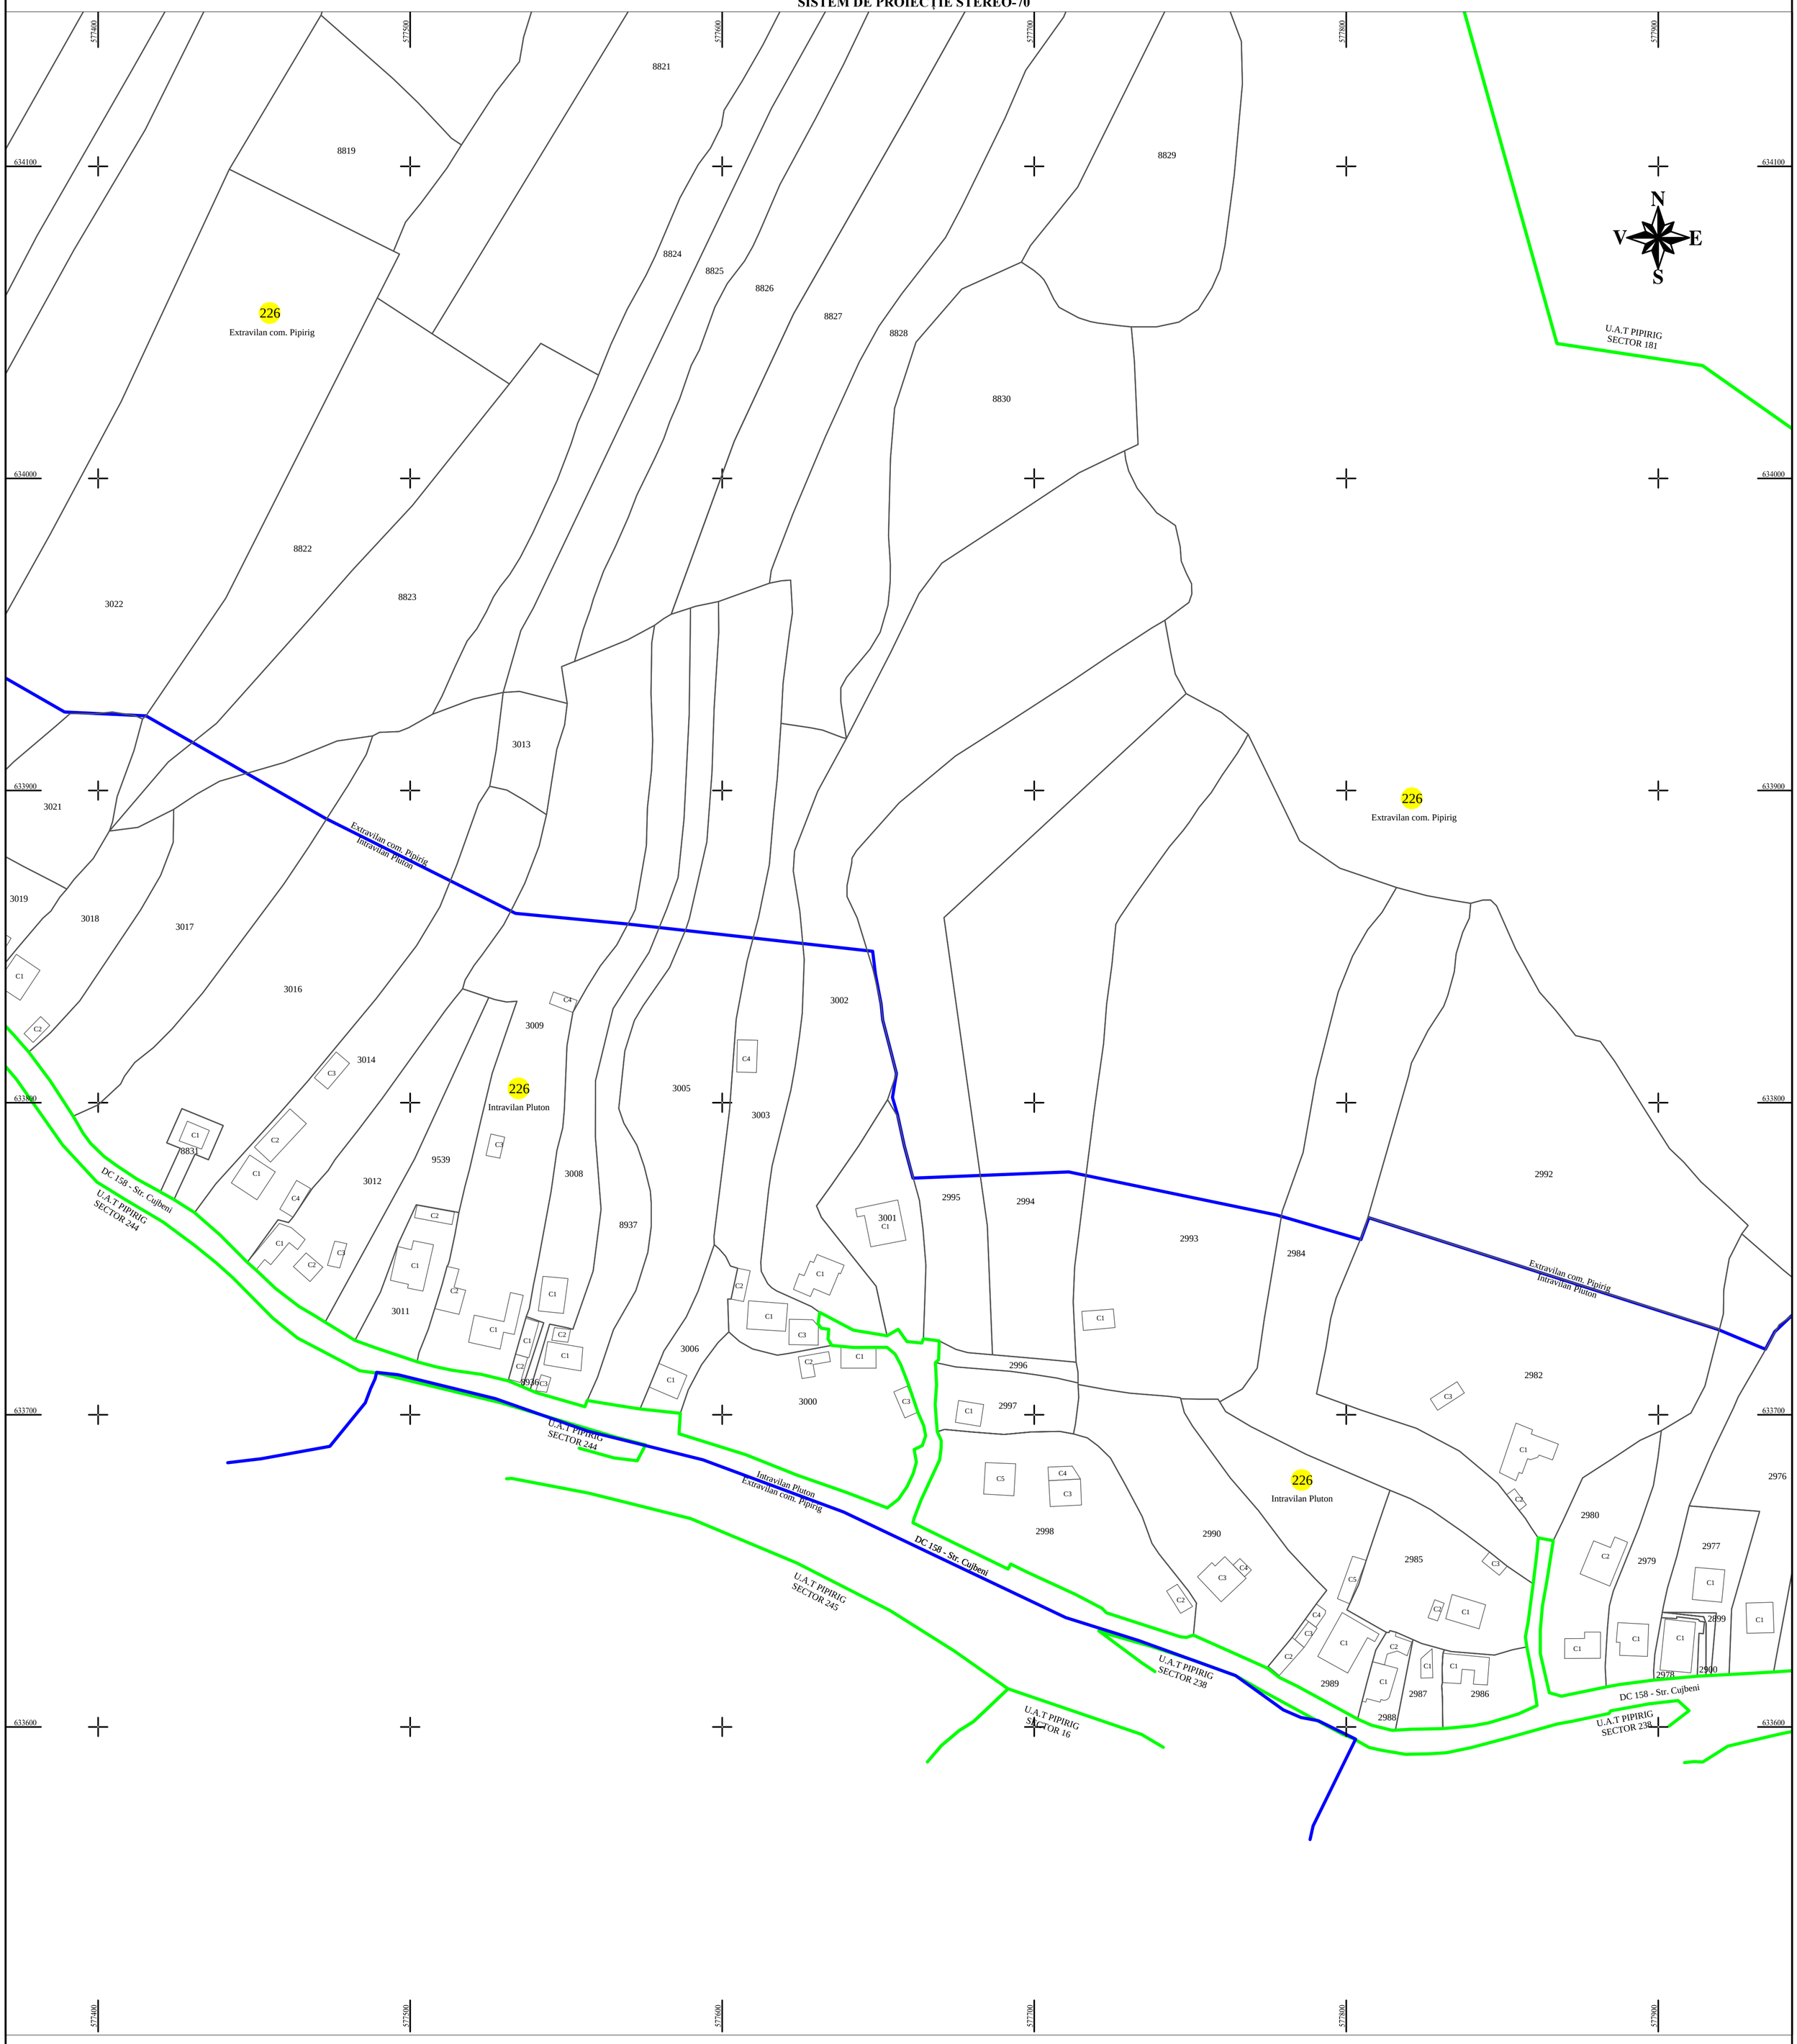

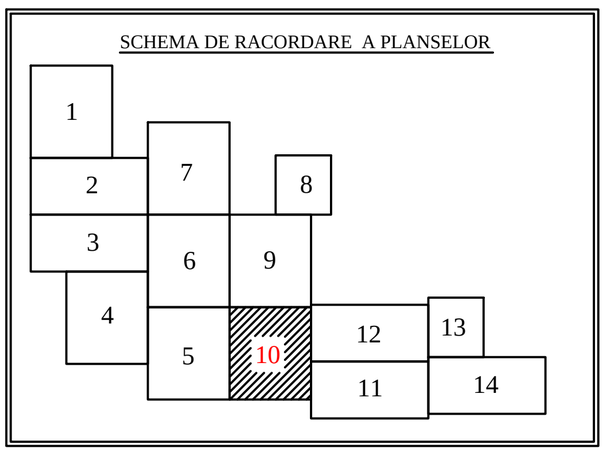

LEGENDA:

Sector cadastral	
Limita imobil	
Limita intravilan	
Numar sector	226
ID imobil	722

Întocmit:

SC TOPOPREST SRL

Mircea Afrasinei

Digitally signed by Mircea Afrasinei
DN: C=RO, O=TOPOPREST SRL, T=Administrator, CN=Mircea Afrasinei, SERIALNUMBER=AM609, G=Mircea, SN=Afrasinei, OID.2.5.4.97=RO8596112
Reason: I am the author of this document
Location: your signing location here
Date: 2023.10.10 16:05:03+03'00'
Foxit PDF Editor Version: 11.2.1

Data întocmirii:

OCTOMBRIE 2023

DISPUNEREA SECTOARELOR CADASTRALE

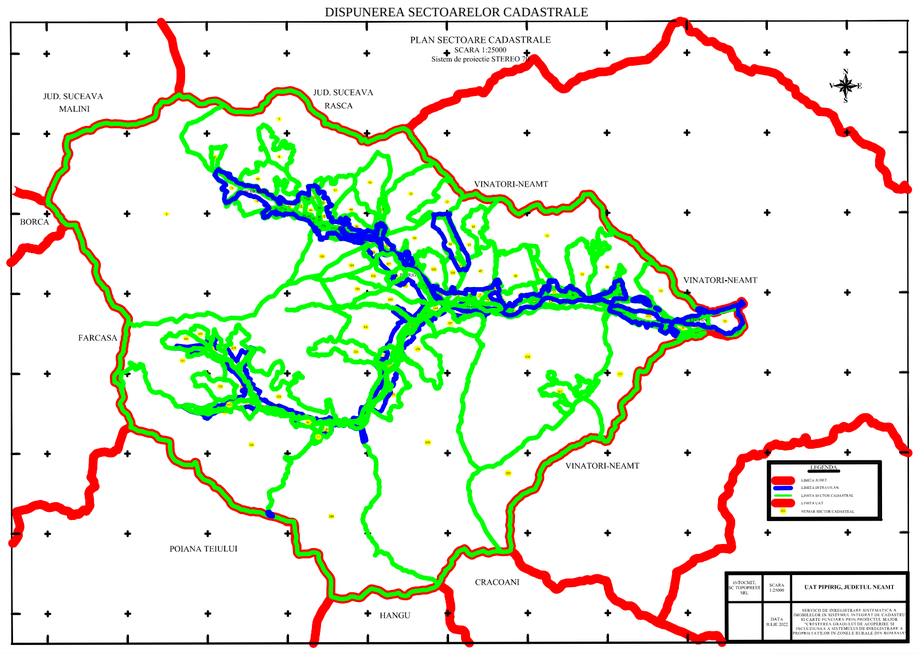

Lucrări de înregistrare sistematica UAT PIPIRIG - DOCUMENTE TEHNICE ALE CADASTRULUI SPRE PUBLICARE

SC TOPOPREST SRL - document semnat electronic

SC TOPOPREST SRL - CERTIFICAT DE AUTORIZARE CLASA I SERIA RO-B-J NR. 1804

MIRCEA AFRASINEI - CERTIFICAT DE AUTORIZARE CATEGORIA D SERIA RO-B-F NR. 0976